Original size mm
100
50
30
10
0

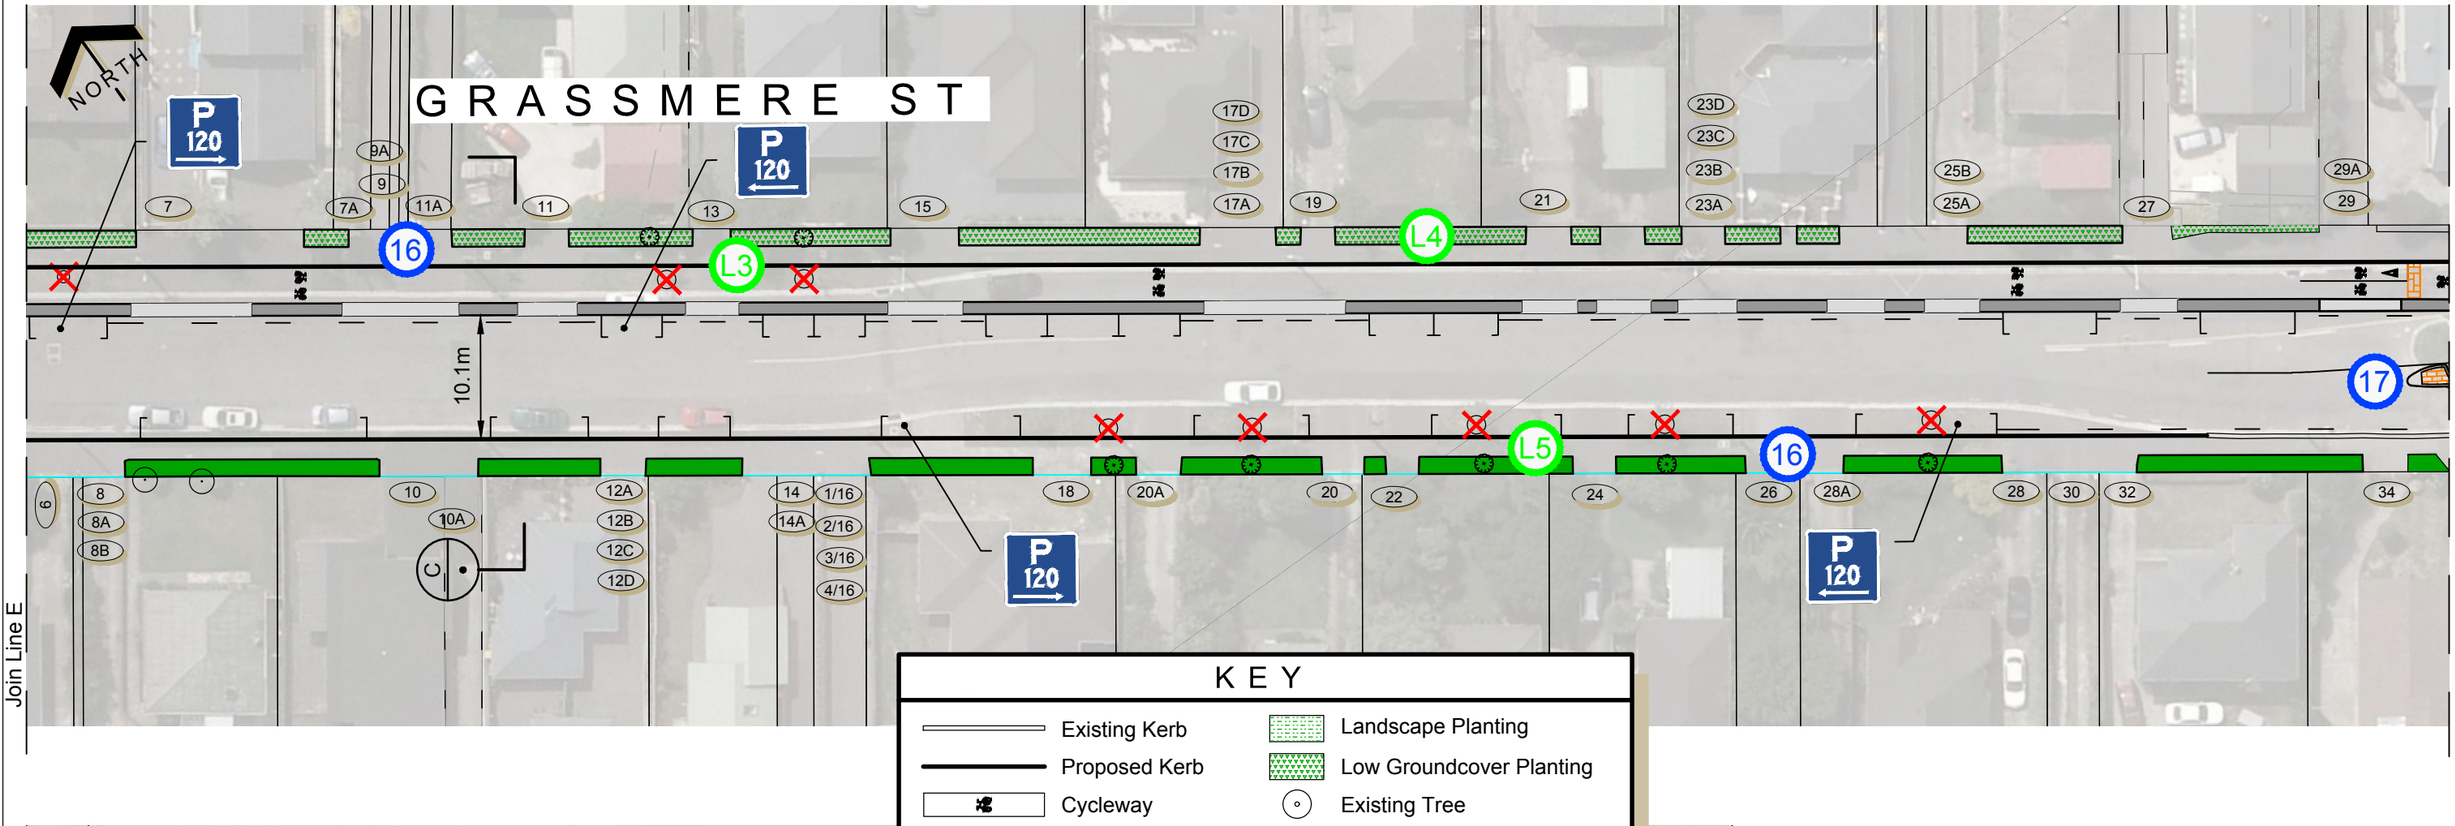

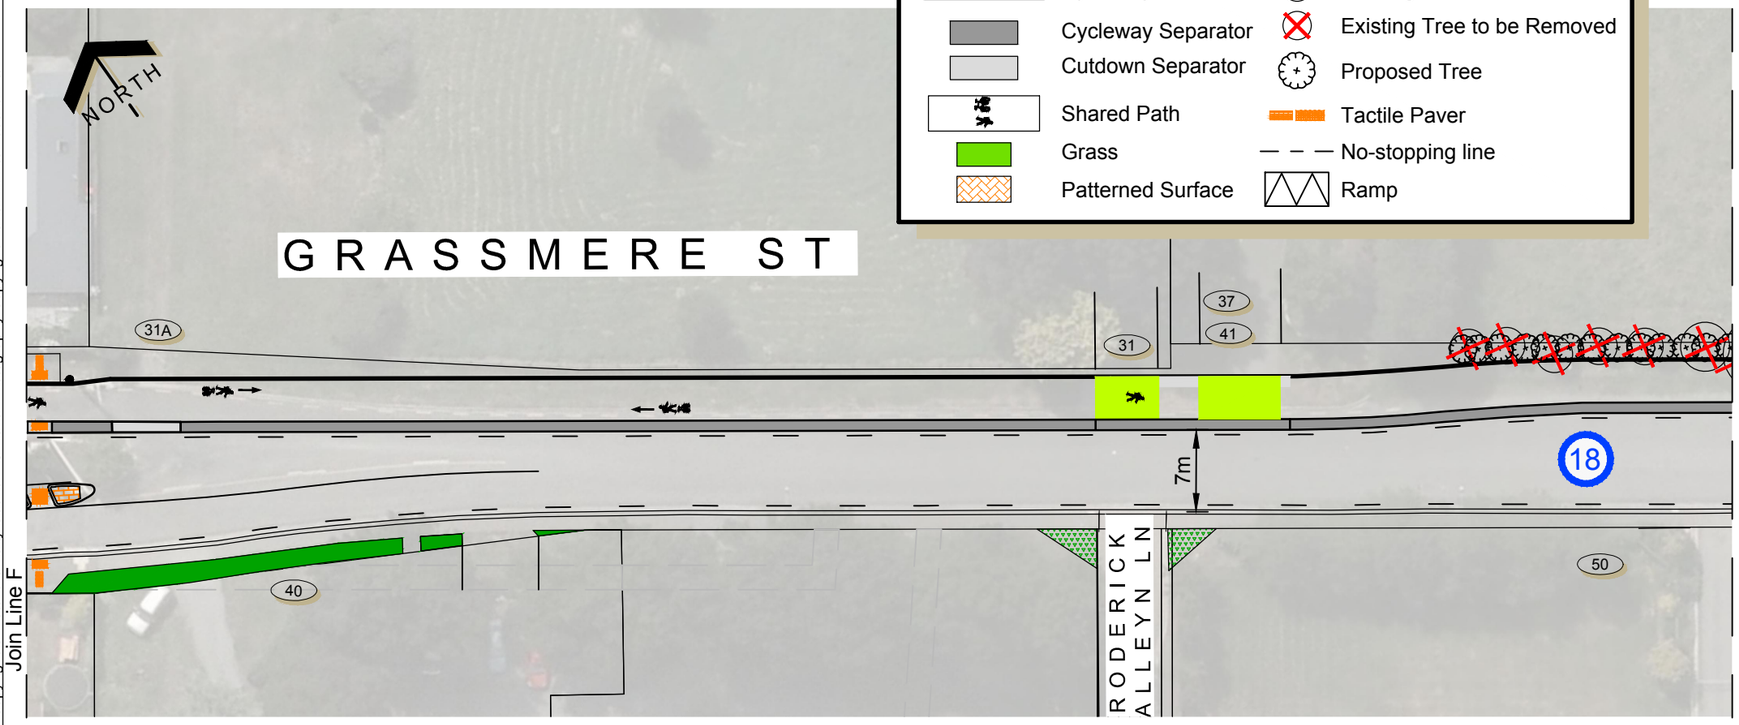

KEY

- Existing Kerb
- Proposed Kerb
- Cycleway
- Cycleway Separator
- Cutdown Separator
- Shared Path
- Grass
- Patterned Surface
- Landscape Planting
- Low Groundcover Planting
- Existing Tree
- Existing Tree to be Removed
- Proposed Tree
- Tactile Paver
- No-stopping line
- Ramp

10 5 0 10 20
SCALE (m)

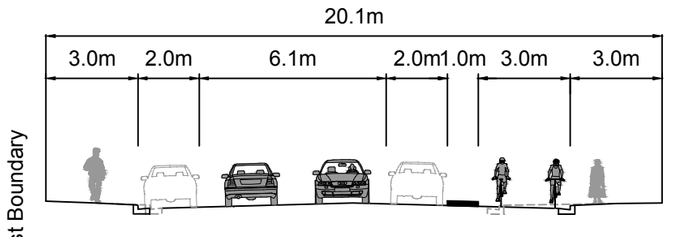

CROSS SECTION C (Not To Scale)

© Copyright Christchurch City Council © Aerial Photography Copyright Terralink International Ltd

Christchurch City Council

GRASSMERE STREET

Papanui Parallel Major Cycle Route
Consultation Plan Sheet 4

Project Ref.
File Ref.

Original Plan Size: A3

ISSUE. 2 28/01/2016
TP****** CP501963