



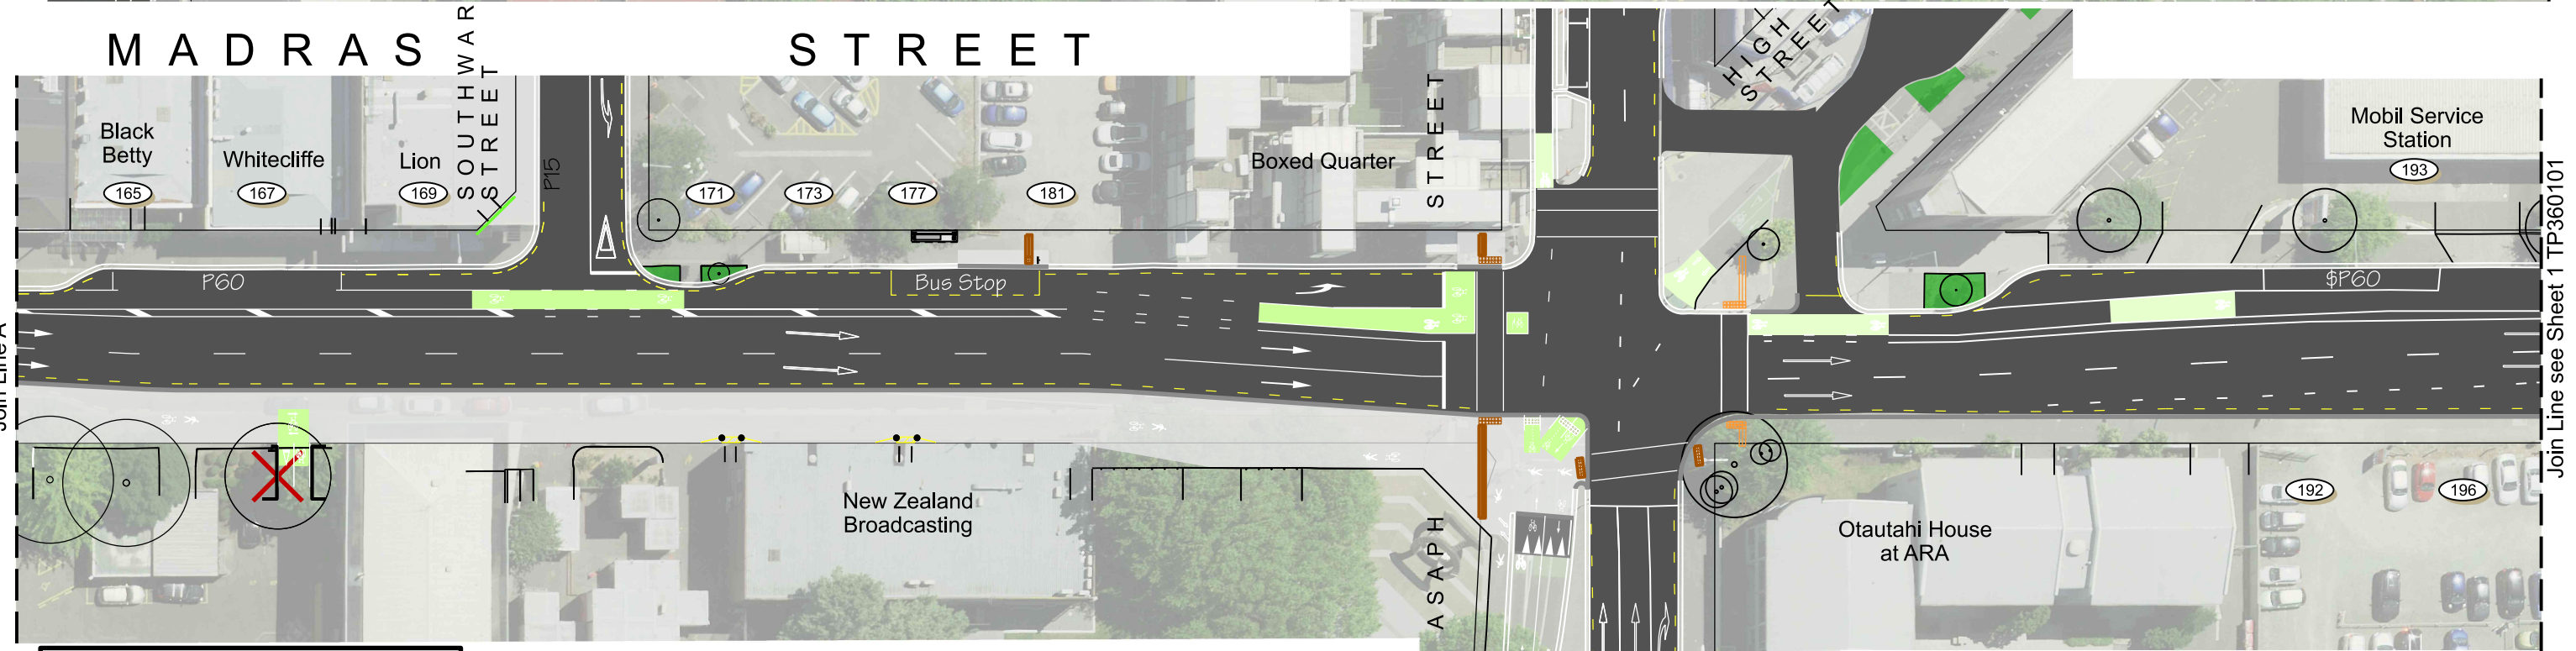

KEY

	Existing Kerb
	Proposed Kerb
	No Stopping
	Landscape Planting
	Paved Area
	Tactile Paver
	Existing Tree
	Existing Tree to be Removed

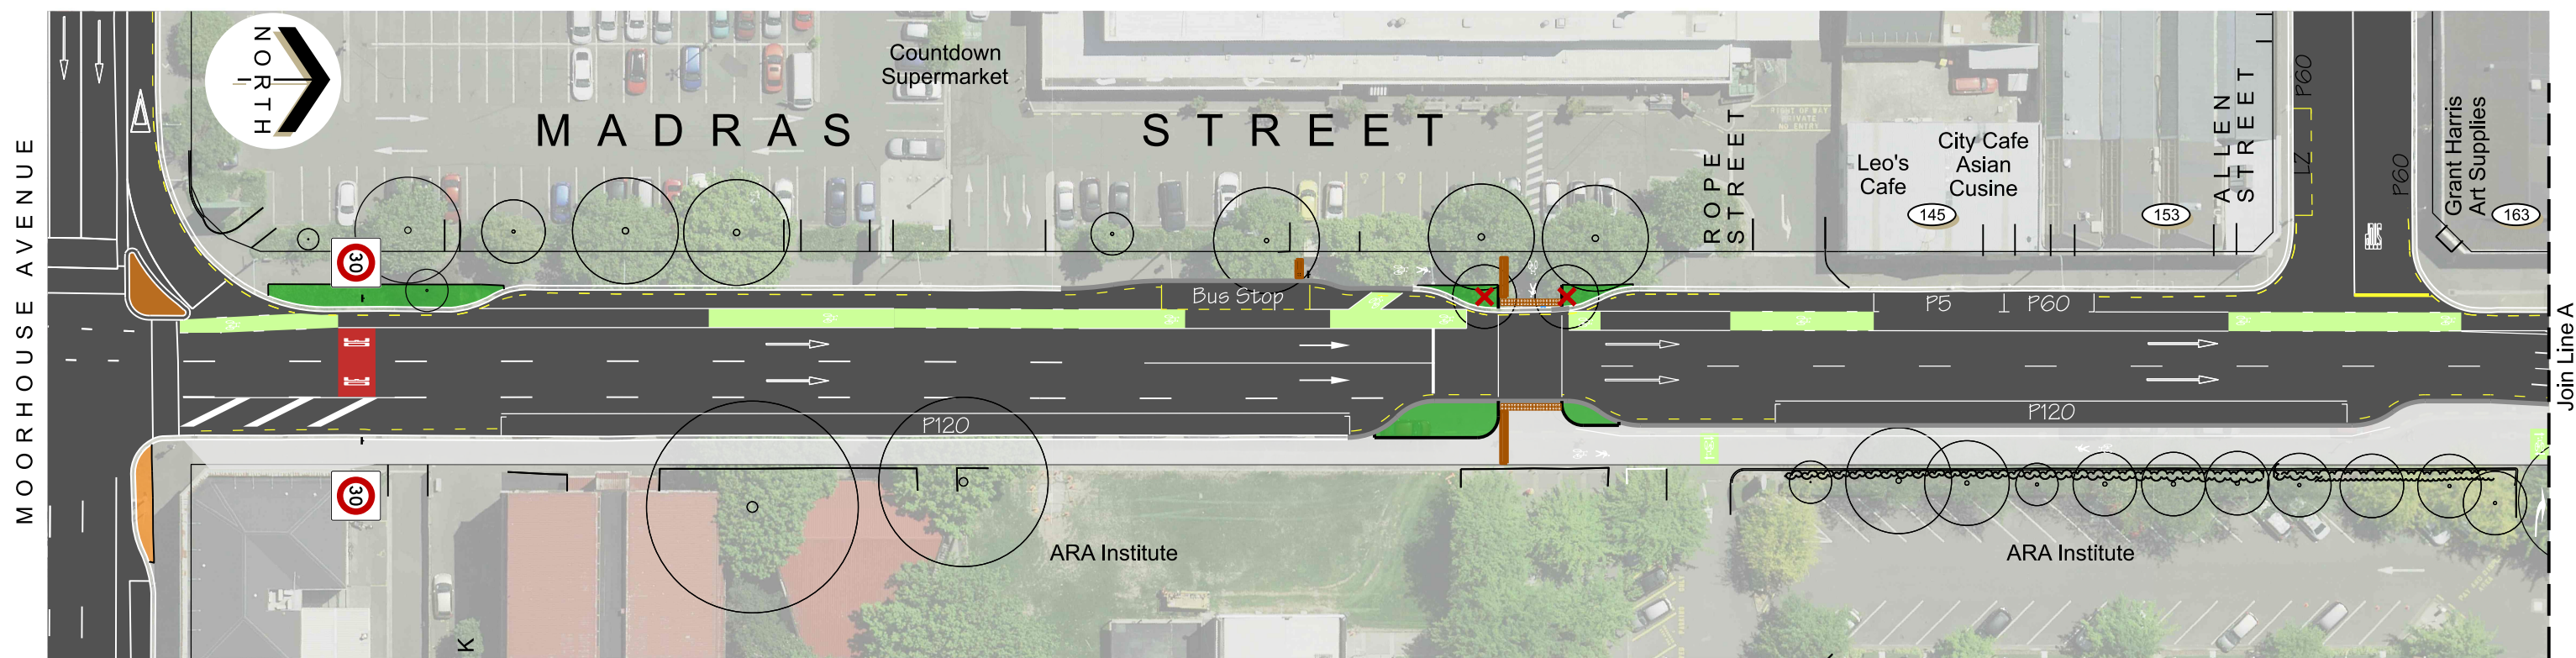