# CONCEPT PLAN

The concept aims to sensitively integrate the building with the context, making a strong visual and physical connection the Ōpāwaho River and future potential shared path / recreation route.
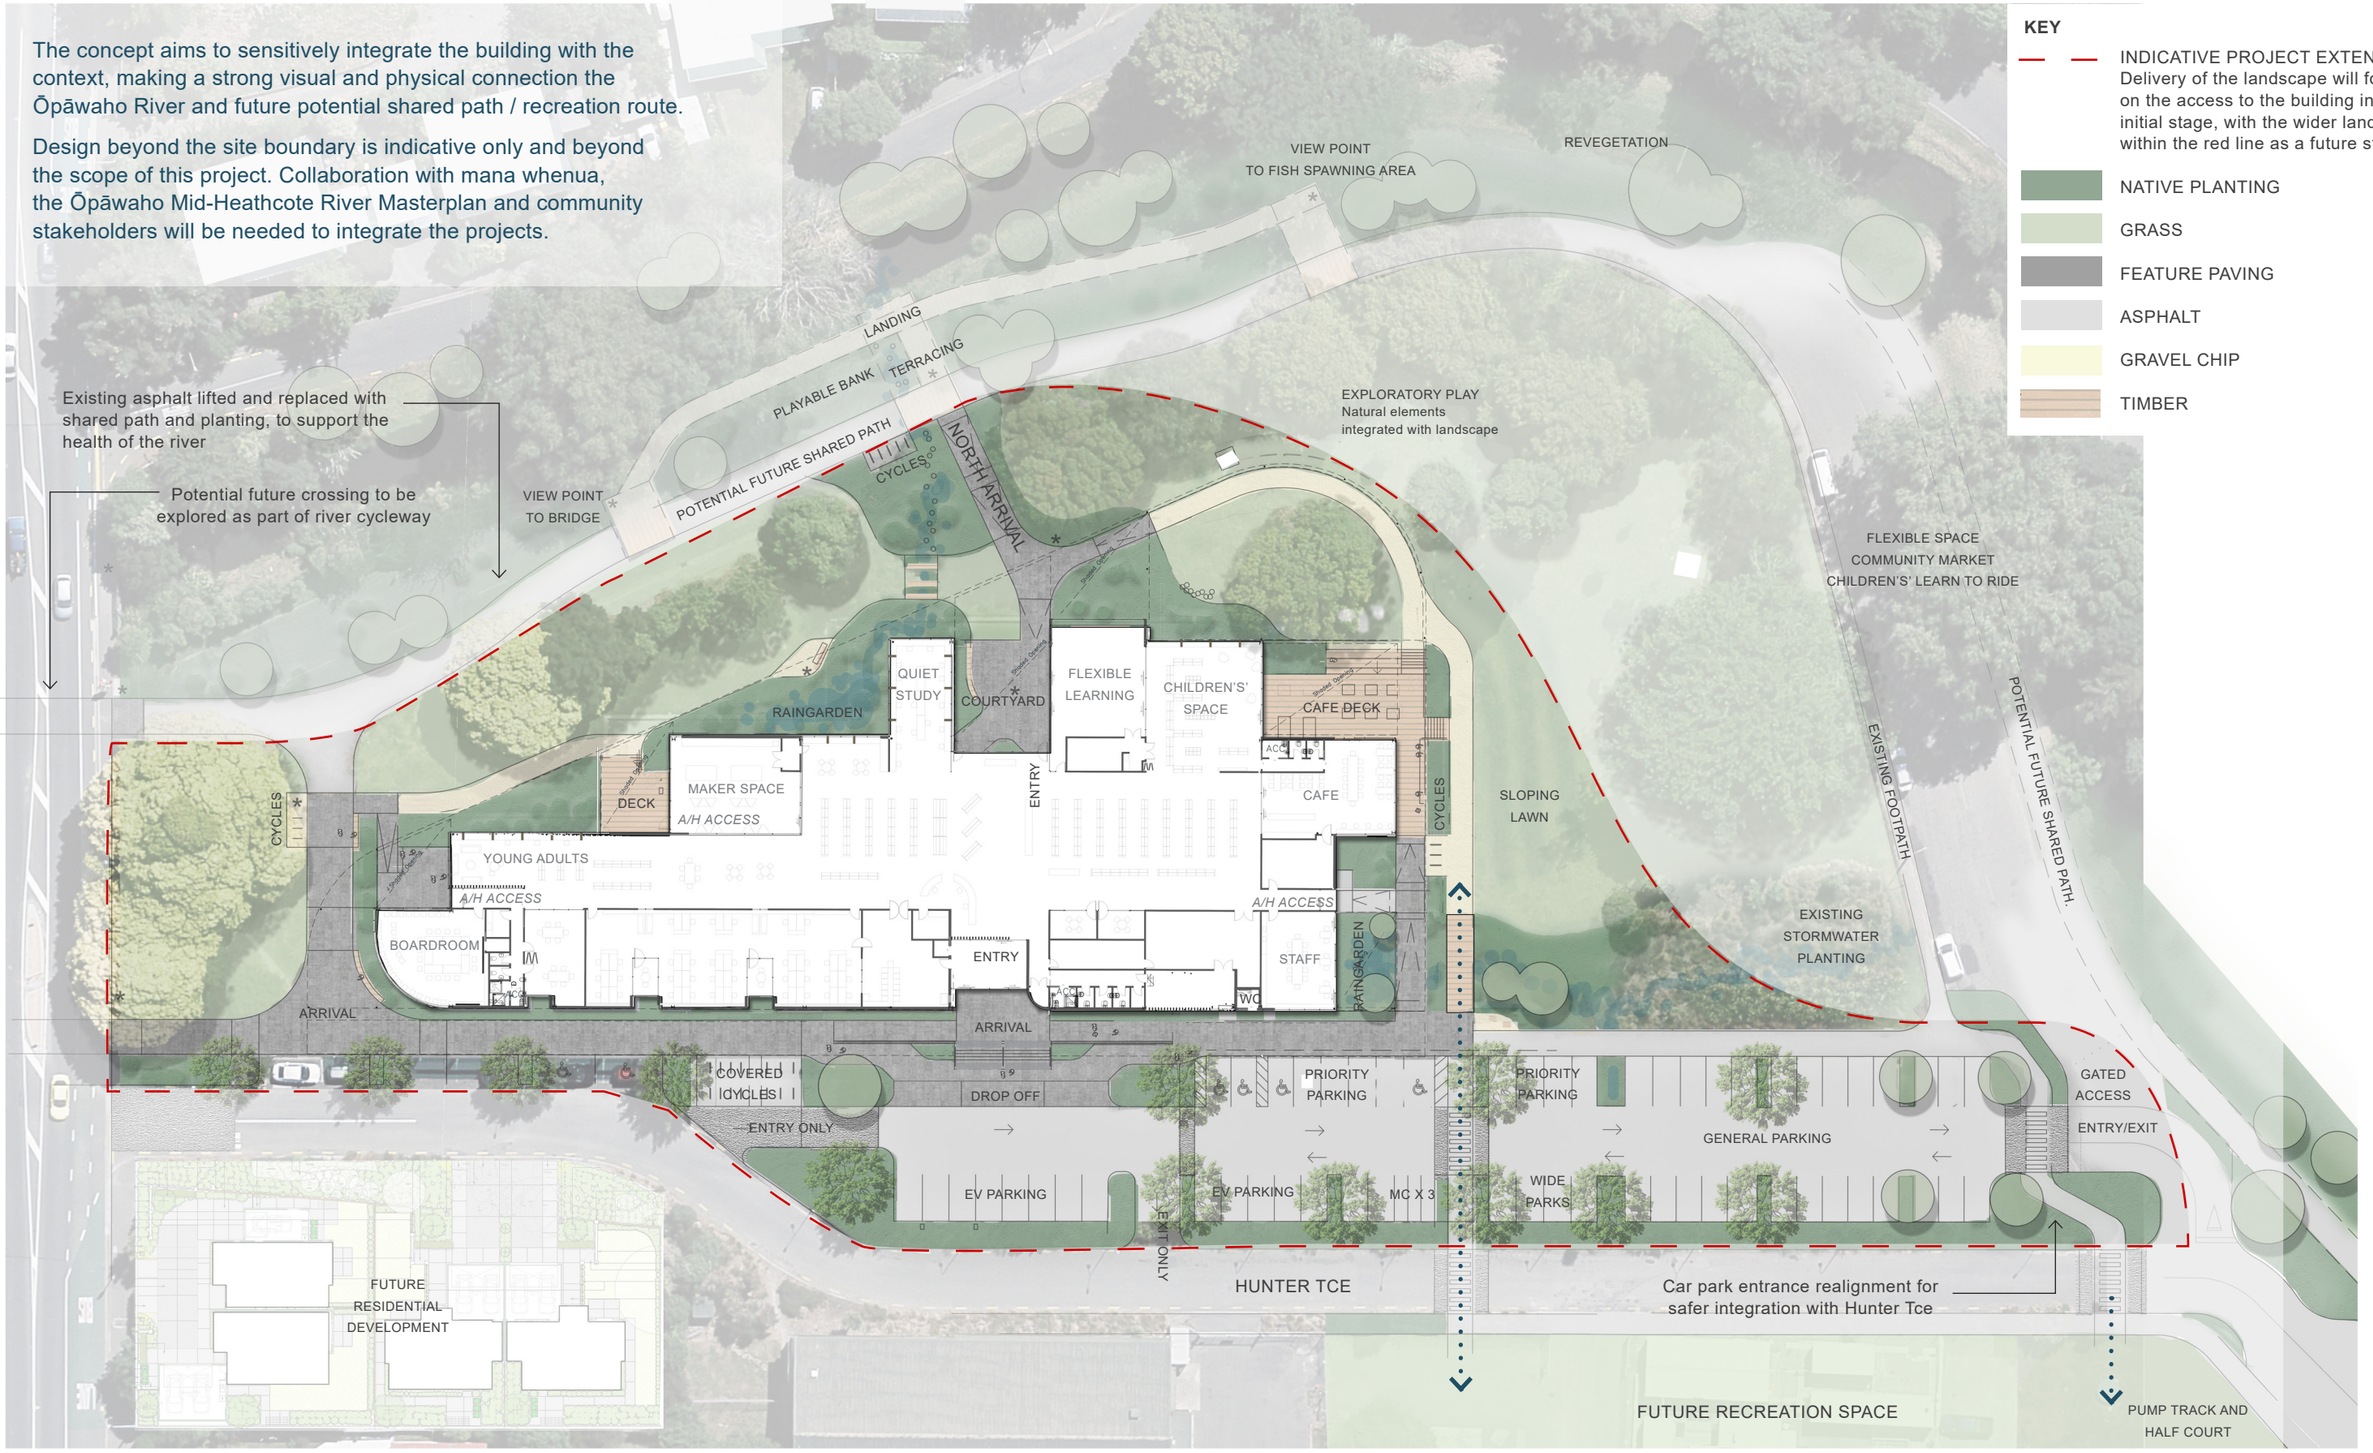
Design beyond the site boundary is indicative only and beyond the scope of this project. Collaboration with mana whenua, the Ōpāwaho Mid-Heathcote River Masterplan and community stakeholders will be needed to integrate the projects.